SAMPLE LOCATION PLAN 1:100

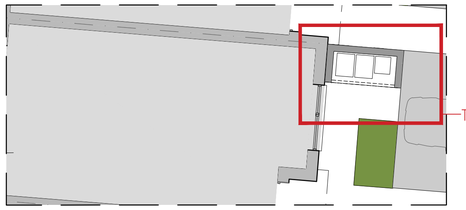

TYPE 1

House Unit Type:
B2,C2,D2,E2

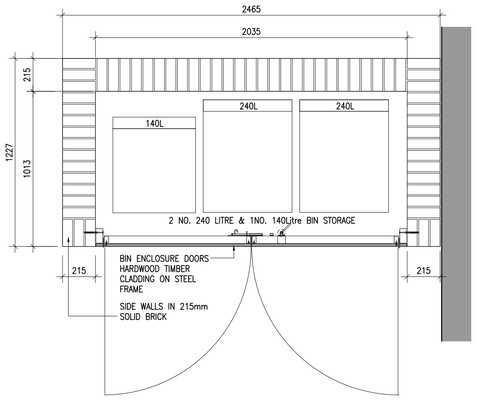

1 Bin store Type 1 Plan
Scale 1:20

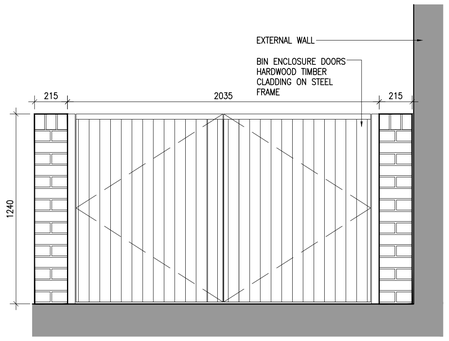

2 Bin store Type 1 Front Elevation
Scale 1:20

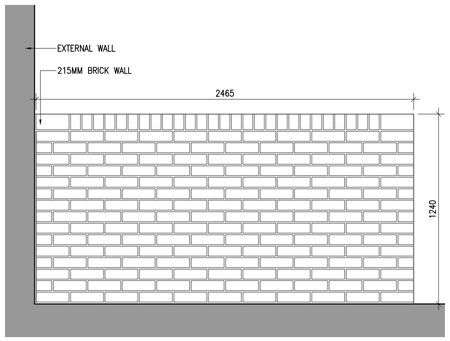

3 Bin store Type 1 Rear Elevation
Scale 1:20

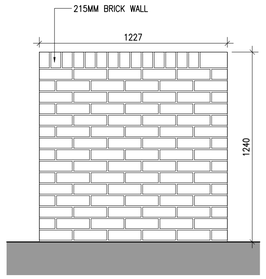

4 Bin store Type 1 Side Elevation
Scale 1:20

SAMPLE LOCATION PLAN 1:100

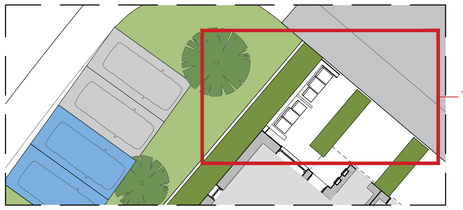

TYPE 2

Duplex Type:
L/M

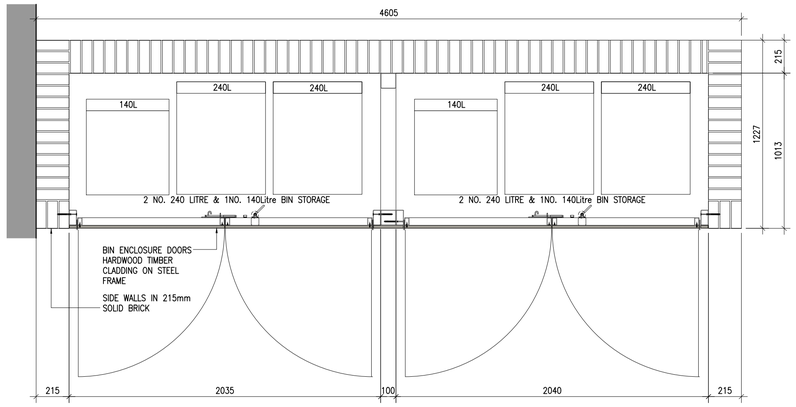

5 Bin store Type 2 Plan
Scale 1:20

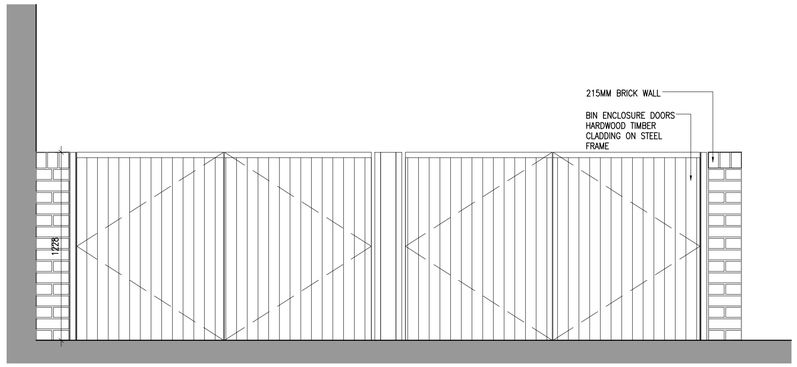

6 Bin store Type 2 Front Elevation
Scale 1:20

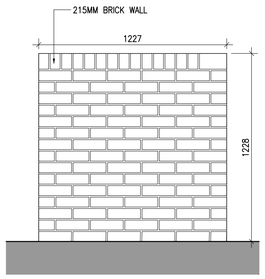

7 Bin store Type 2 Side Elevation
Scale 1:20

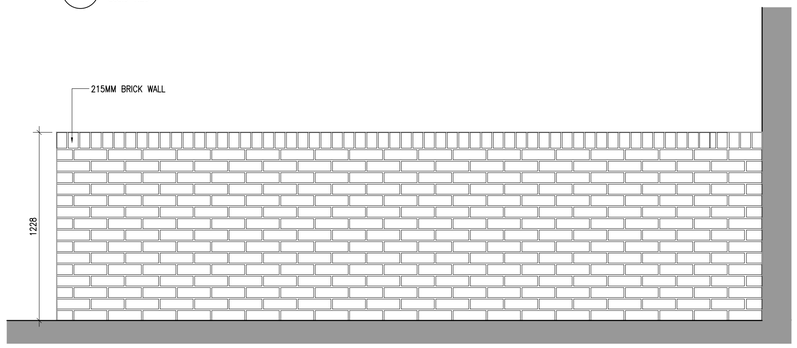

8 Bin store Type 2 Rear Elevation
Scale 1:20

Notes
1. Copyright Reserved
2. Work to figured dimensions only. Do not scale drawing.
3. The contractor is responsible for checking all levels and dimensions on site and shall refer all discrepancies to the Architect
4. Where appropriate, for details of r.c. structure, or mechanical and electrical details, see Engineers drawings
5. Proprietary items shall be fixed in strict accordance with manufacturers instructions.
6. Sizes of proprietary items shall be checked with manufacturer.
7. The contractor shall be responsible for the coordination of structure, finishes and services.

Issue Status	
Progress	
Planning Application	■
Fire Cert	
Disability Cert	
Tender	
Construction	
As Built	
Information Only	

No.	Date	Revision	Initials
01	27.06.2022	SHD PLANNING APPLICATION	SH

M:\Project Section - Current\6253 Mullingar Residential Rathgowan\CAD\Drawings\Planning\Titlesheets\Details\6253-P-410- 412 Bin Store And ESB Details.dwg 29/06/2022 09:17:28

Project
Residential Development at Rathgowan, Mullingar for DSPL Ltd

Drawing Title: Bin store Details Type 1,2

Drawing No: 6253-P-410

Scale	Rev	Drawn	Date
1:20@A1	01	SH	June'2022

6 - 7 HARCOURT TERRACE, DUBLIN 2, IRELAND
t + 353-1-618 2400 f +353-1-676 7386
e architects.mail@bkd.ie
www.bkd.ie
bkdarchitects
BURKE-KENNEDY DOYLE