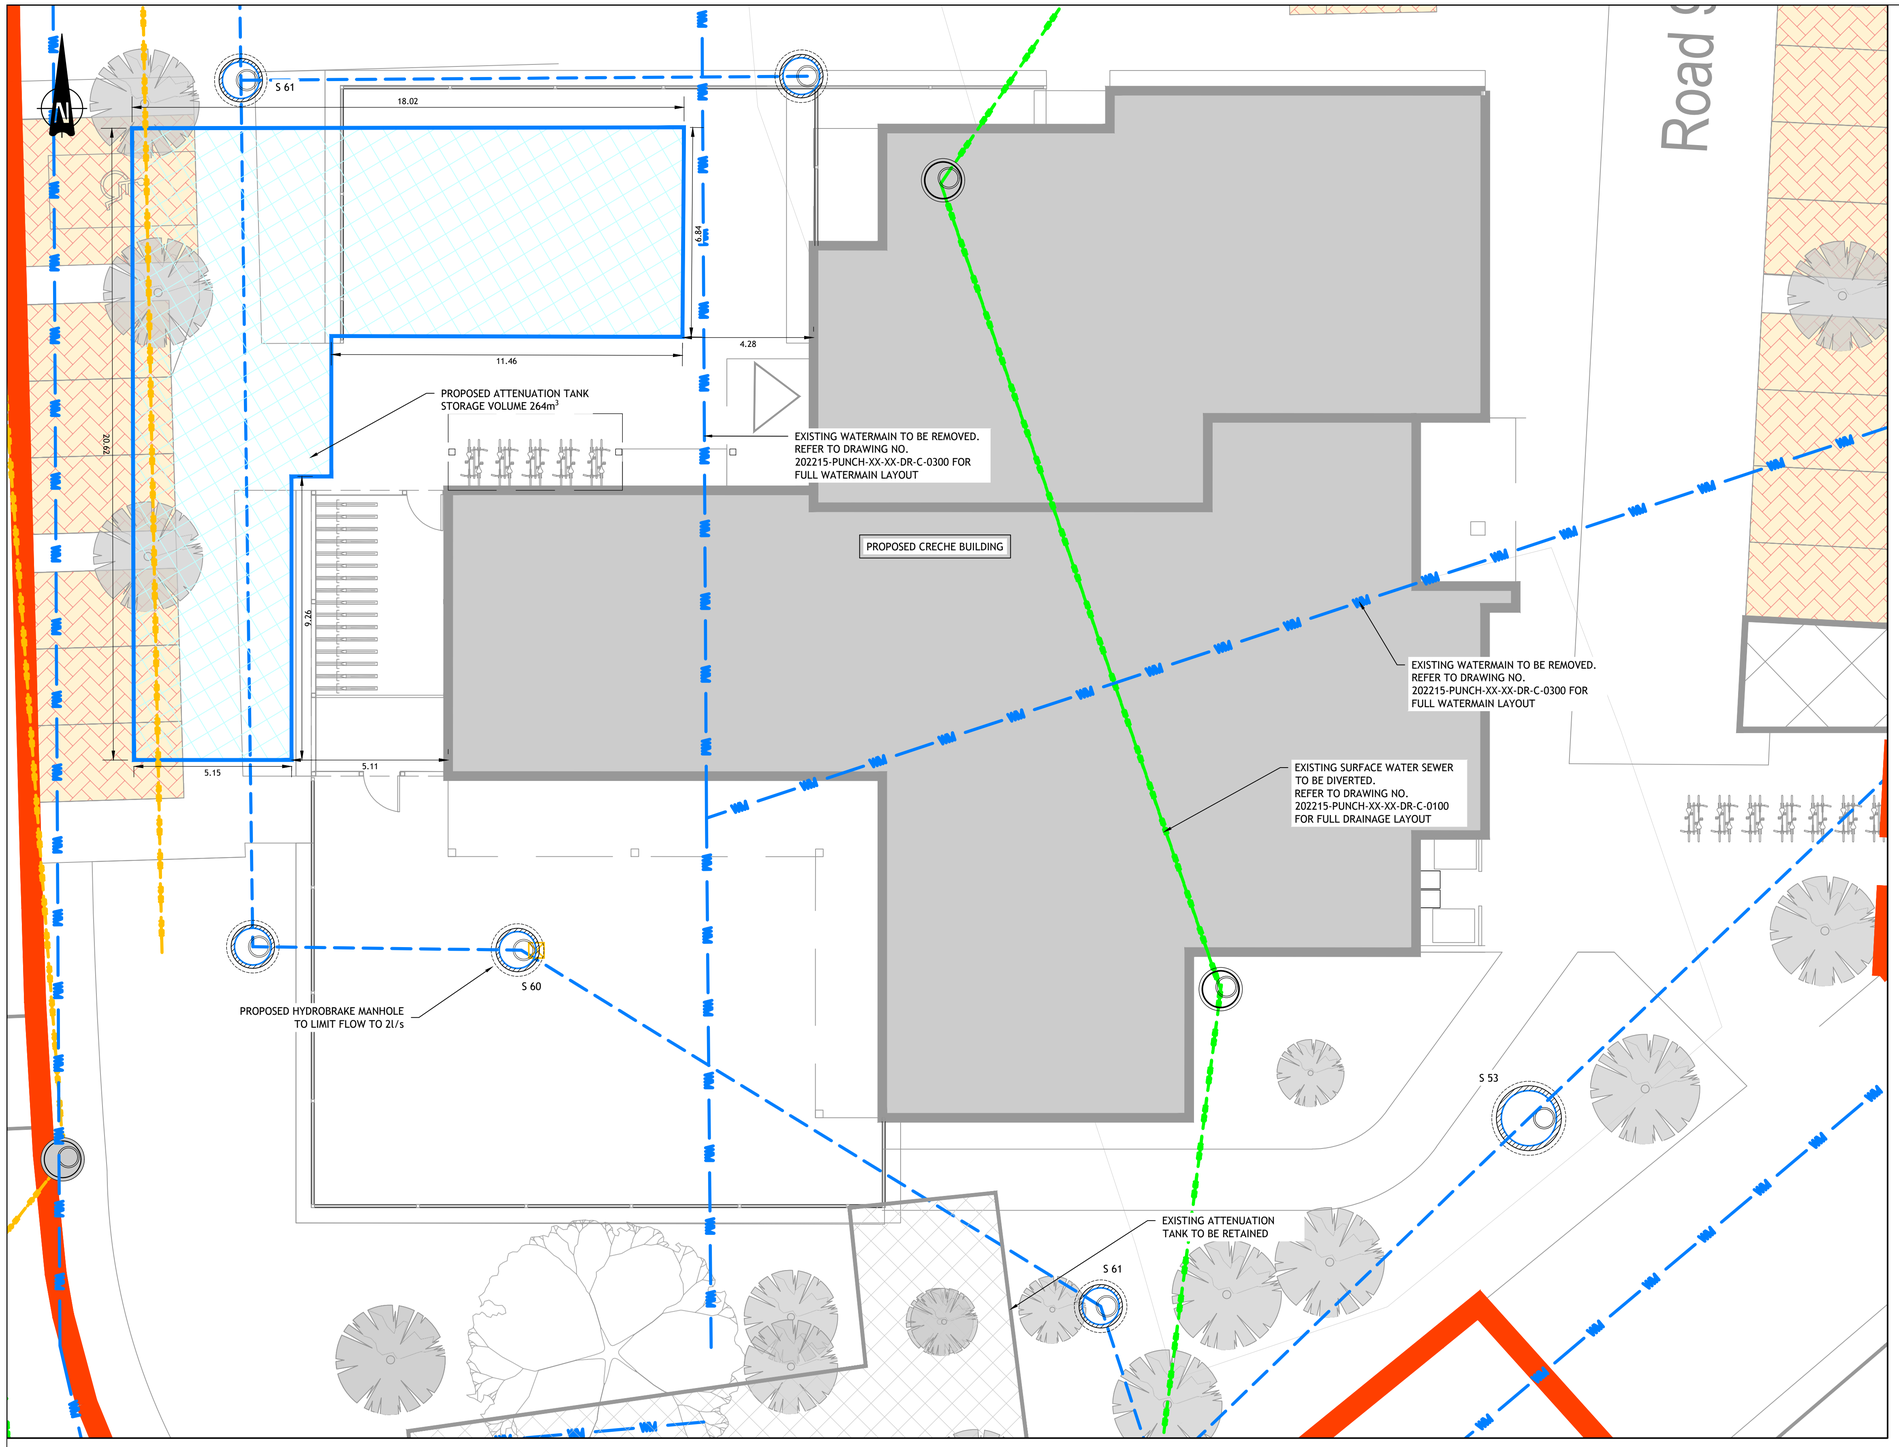


## LEGEND:

| | |
|---|---|
| EXISTING SURFACE WATER SEWER | |
| EXISTING FOUL WATER SEWER | |
| EXISTING SURFACE WATER MANHOLE | |
| EXISTING FOUL WATER MANHOLE | |
| PROPOSED SURFACE WATER SEWER | S1.001 → |
| PROPOSED FOUL WATER SEWER | F1.001 → |
| PROPOSED SURFACE WATER MANHOLE | |
| PROPOSED FOUL WATER MANHOLE | |
| PROPOSED ATTENUATION TANK | |
| EXISTING ATTENUATION TANK | |
| PROPOSED PERMEABLE PAVING | |
| SITE BOUNDARY | |

© PUNCH Consulting Engineers
This drawing and any design hereon is the copyright of the Consultants and must not be reproduced without their written consent.
All drawings remain the property of the Consultants.
Figured dimension only to be taken from this drawing.
Consultants to be informed immediately of any discrepancies before work proceeds.
COLOUR DRAWING

SYSTEM CERTIFICATION bmtrada ISO 9001 CERTIFICATION
SYSTEM CERTIFICATION bmtrada ISO 14001 CERTIFICATION
SYSTEM CERTIFICATION bmtrada ISO 45001 CERTIFICATION
BUILDING INFORMATION MODELLING (BIM) I.S. EN ISO 19650-2:2018 NSAI Certified

| Rev | Amendment | By | Date | Rev | Amendment | By | Date |
|---|---|---|---|---|---|---|---|
| C01 | ISSUE FOR PLANNING | IBS | 2021/09/14 | | | | |
| C02 | ISSUE FOR PLANNING | DAP | 2022/06/27 | | | | |

Client: DSPL Ltd.

PUNCH consulting engineers
Dublin | Limerick | Cork | Galway | Glasgow
Carnegie House Library Road,
Dun Laoghaire, Co. Dublin, A96 C7W7
t +353 1 271 2200 | w punchconsulting.com

| | | | | |
|---|---|---|---|---|
| Project: RATHGOWAN RESIDENTIAL DEVELOPMENT | | | | |
| Title: PROPOSED ATTENUATION TANK AT CRECHE DETAIL PLAN | | | | |
| Drawn: RD | Date drawn: AUG 2021 | Technician Check: IBS | Engineer Check: SO | Approved: PC |
| Project No: 202215 | Model Ref: 202215-PUNCH-XX-XX-M2-0110 | | Drawing Status: AD PLANNING | |
| Scale @ A1: 1:100 | Document No: 202215-PUNCH-XX-XX-DR-C-0110 | | | Revision No: C02 |